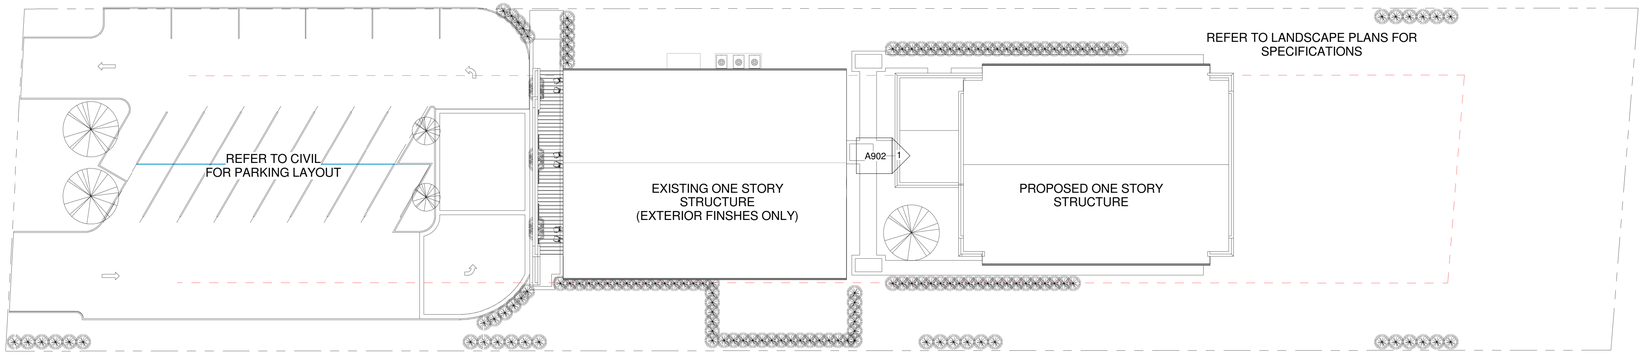

1 S.A.C. SITE PLAN SKETCH
3/64" = 1'-0"

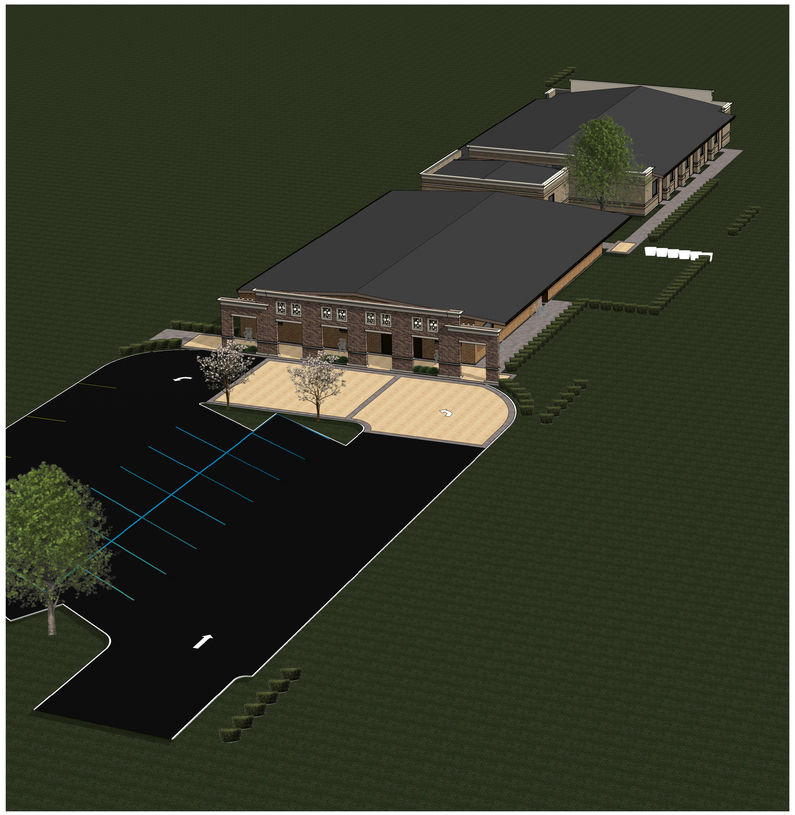

4 3D AERIAL VIEW

2 3D VIEW OF SOUTHWEST CORNER

3 3D VIEW OF NORTHWEST CORNER

SUPPORTIVE DESIGN
927 AIRPARK CENTER DRIVE
NASHVILLE TENNESSEE 37217
VOICE (615) 636-3113

ALL GOD'S CHILDREN LEARNING CENTER

SITE PLAN APPROVAL

2006 JOHNSON INDUSTRIAL BOULEVARD
NASHVILLE TN 37135

Revision Schedule

No.	DESCRIPTION	DATE

Sheet Information

Date :	03-08-2016
Job Number :	15.010.00
Drawn By :	Author
Checked By :	Checker
Approved By :	Approver

Seal

THESE DOCUMENTS ARE THE PROPERTY OF SUPPORTIVE DESIGN LLC. AND SHALL NOT BE REPRODUCED WITHOUT EXPRESSED WRITTEN CONSENT OF SUPPORTIVE DESIGN LLC.

© SUPPORTIVE DESIGN LLC 2016

Sheet Description:

SAC SITE PLAN

Sheet:

A900

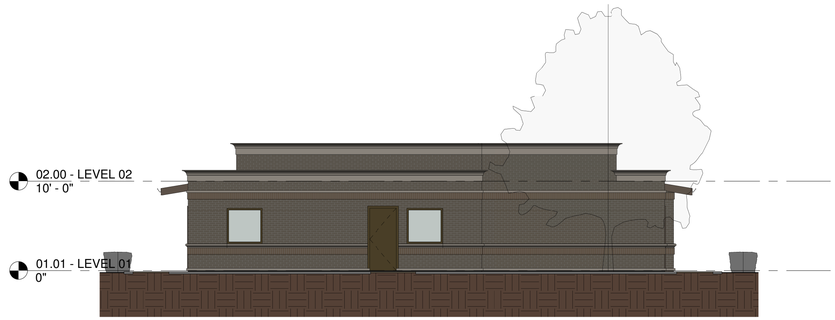

1 FRONT ELEVATION (INTERNAL)
1/8" = 1'-0"

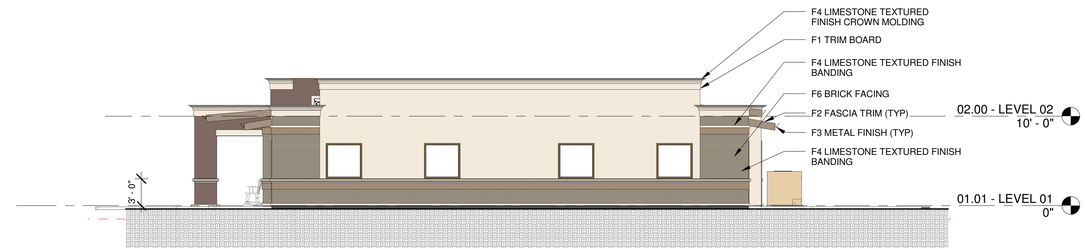

2 REAR ELEVATION (SOUTH)
1/8" = 1'-0"

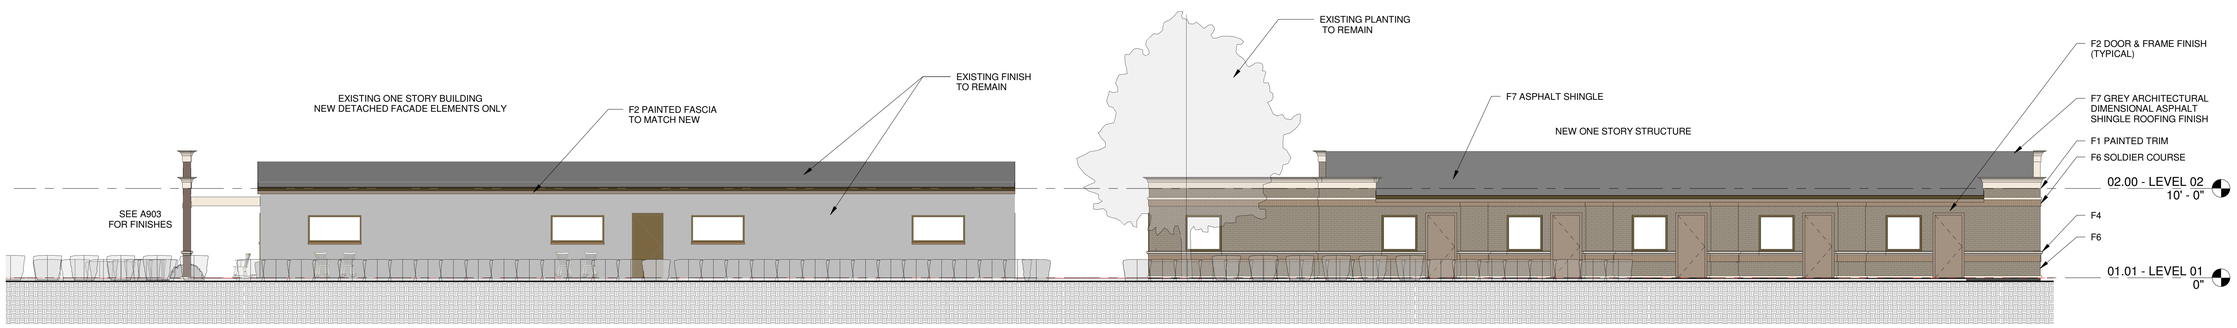

3 SIDE ELEVATION (WEST)
1/8" = 1'-0"

4 SIDE ELEVATION (EAST)
1/8" = 1'-0"

SUPPORTIVE DESIGN
927 AIRPARK CENTER DRIVE
NASHVILLE TENNESSEE 37217
VOICE (615) 636-3113

ALL GOD'S CHILDREN LEARNING CENTER

SITE PLAN APPROVAL

2006 JOHNSON INDUSTRIAL BOULEVARD
NASHVILLE TN 37135

Revision Schedule

No.	DESCRIPTION	DATE

Sheet Information

Date :	03-08-2016
Job Number :	15.010.00
Drawn By :	CW
Checked By :	GN
Approved By :	GN

Seal

THESE DOCUMENTS ARE THE PROPERTY OF SUPPORTIVE DESIGN LLC, AND SHALL NOT BE REPRODUCED WITHOUT EXPRESSED WRITTEN CONSENT OF SUPPORTIVE DESIGN LLC.

© SUPPORTIVE DESIGN LLC 2016

Sheet Description:

SAC Elevations

Sheet:

A902

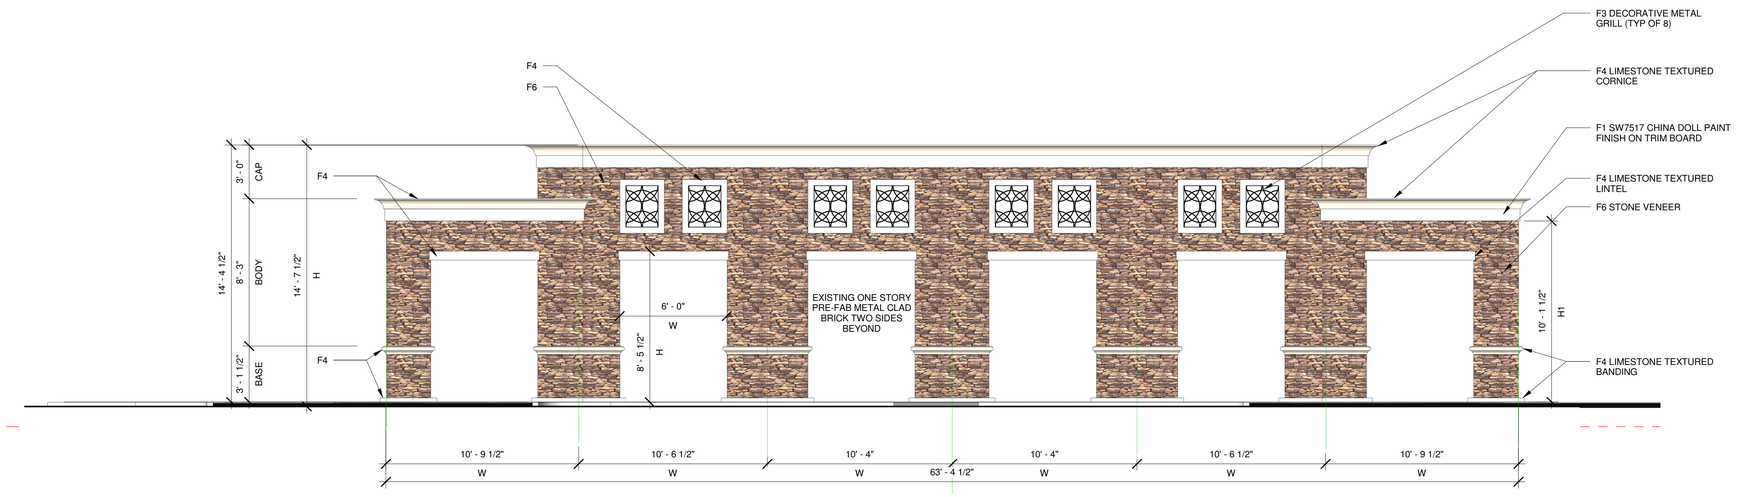

1 FRONT ELEVATION (NORTH)
1/4" = 1'-0"

FACADE OVERLAY DATA INFORMATION

1. MATERIAL OVERLAY:

STONE COVERAGE 100%,
WEST & NORTH FACADE OF NEW CONSTRUCTION 100% BRICK COVERAGE.
3'-0" BANDED AND BRICKED WAINCOT BASE TYPICAL ON ALL FOUR SIDES.

2. COMPOSITION OVERLAY:

FRONT AND REAR FACADE DESIGNED
WITH 3 PART SEGMENTS, SYMMETRICAL AND BALANCED TO REFLECT CIRCULATION PATHS.

3. SCALE OVERLAY:

REFER TO A903 FRONT FACADE

4. PROPORTION OVERLAY:

BUILDING SEGMENT HEIGHT 14' - 4 1/2"; BUILDING SEGMENT WIDTH 10' - 6" (H_3-W)

5. RHYTHM OVERLAY:

FRONT & REAR FACADE ARE DESIGNED USING A-B-A 3 PART BUILDING SEGMENT ELEMENTS

6. TRANSPARENCY OVERLAY:

OVERALL WIDTH 64.5' X H1 (10'-0") = 645 SQUARE FEET AREA. OTHER USES CRITERIA (.35)

TRANSPARENCY REQUIRED 225.75 SQUARE FEET.
TRANSPARENCY PROVIDED 306 SQUARE FEET.

7. ARTICULATION OVERLAY:

OVERALL HEIGHT 14' - 4.5"; HEIGHT OF BODY REQUIRED, 7' - 2.25". HEIGHT OF BODY PROVIDED, 8' - 3"

8. EXPRESSION OVERLAY:

SEE A903 FRONT FACADE

9. COLOR OVERLAY:

SEE ELEVATIONS

2 FACADE OVERLAY DATA TABLE
1/4" = 1'-0"

SUPPORTIVE DESIGN
927 AIRPARK CENTER DRIVE
NASHVILLE TENNESSEE 37217
VOICE (615) 636-3113

ALL GOD'S CHILDREN LEARNING CENTER

SITE PLAN APPROVAL

2006 JOHNSON INDUSTRIAL BOULEVARD
NASHVILLE TN 37135

Revision Schedule

No.	DESCRIPTION	DATE

Sheet Information

Date :	03-08-2016
Job Number :	15.010.00
Drawn By :	Author
Checked By :	Checker
Approved By :	Approver

Seal

THESE DOCUMENTS ARE THE PROPERTY OF SUPPORTIVE DESIGN LLC. AND SHALL NOT BE REPRODUCED WITHOUT EXPRESSED WRITTEN CONSENT OF SUPPORTIVE DESIGN LLC.

© SUPPORTIVE DESIGN LLC 2016

Sheet Description:
FRONT FACADE DESIGN GUIDELINES

Sheet:
A903

1 F1 - BASE COLOR SW 7517 CHINA DOLL
12" = 1'-0"

 

2 F2 - ACCENT & TRIM COLOR
SW 7509 TIKI HUT
12" = 1'-0"

3 F3 - METAL FINISH (NEW)
12" = 1'-0"

4 F4 - LIMESTONE TEXTURE FINISH
12" = 1'-0"

5 F5 - BUFFSTONE VENEER
12" = 1'-0"

6 F6 - BRICK VENEER
12" = 1'-0"

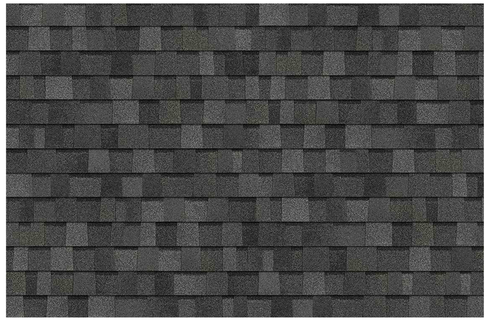

7 F7 - ARCHITECTURAL DIMENSIONAL
ASPHALT SHINGLES
12" = 1'-0"

8 F8 - DRIVEWAY PAVERS
12" = 1'-0"

9 L1 - TYPICAL SURFACE MOUNT
CYLINDER
12" = 1'-0"

SUPPORTIVE DESIGN
927 AIRPARK CENTER DRIVE
NASHVILLE TENNESSEE 37217
VOICE (615) 636-3113

ALL GOD'S CHILDREN LEARNING CENTER

SITE PLAN APPROVAL

2006 JOHNSON INDUSTRIAL BOULEVARD
NASHVILLE TN 37135

Revision Schedule

No.	DESCRIPTION	DATE

Sheet Information

Date :	03-08-2016
Job Number :	15.010.00
Drawn By :	CW
Checked By :	GN
Approved By :	GN

Seal

THESE DOCUMENTS ARE THE PROPERTY OF SUPPORTIVE DESIGN LLC, AND SHALL NOT BE REPRODUCED WITHOUT EXPRESSED WRITTEN CONSENT OF SUPPORTIVE DESIGN LLC.

© SUPPORTIVE DESIGN LLC 2016

Sheet Description:

FINISHES

Sheet:

A910

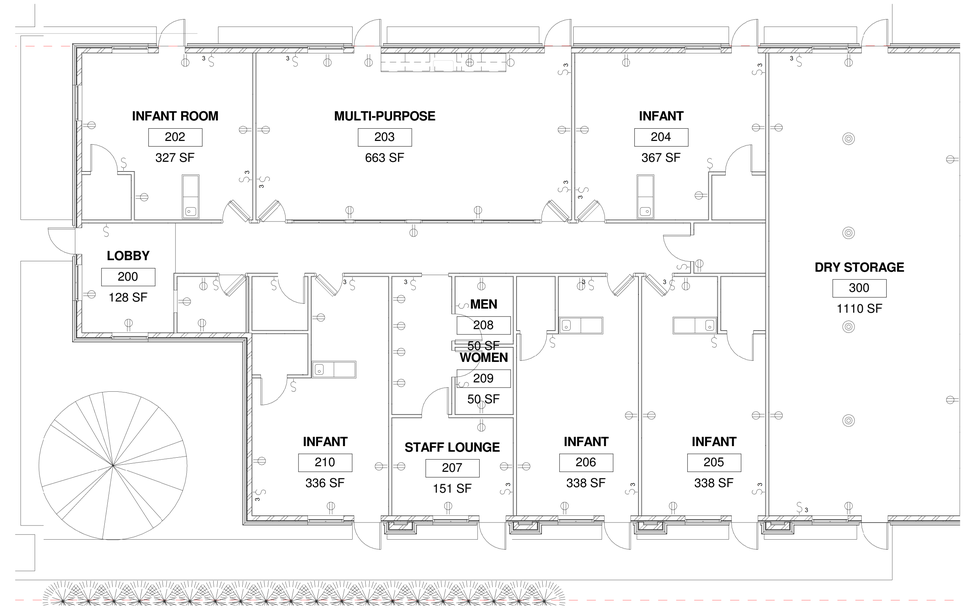

1 01.00 - LEVEL 01 ELECTRICAL PLAN
1/8" = 1'-0"

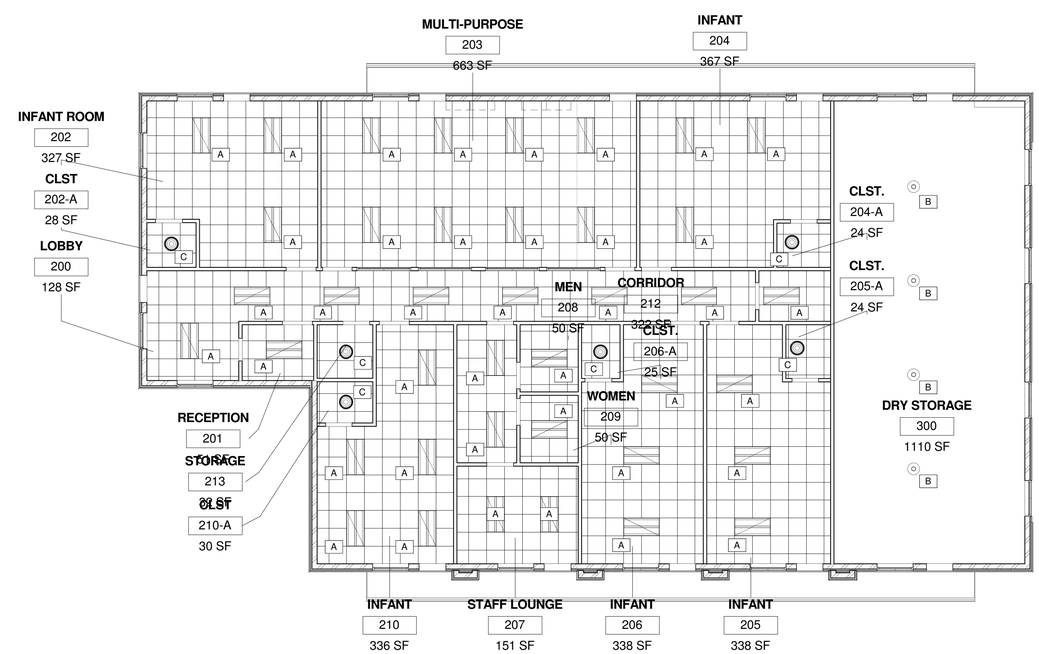

2 01.02 - LEVEL 01
1/8" = 1'-0"

Lighting Fixture Quantities								
Type Mark	Unit Description	Lamp	Wattage	Manufacturer	Model	URL	Comments	Count
A	Lighting-Troffer-Philips_Day-Brite-Ariosso-2x4_Essence	F54T5HO		Philips Day-Brite - Philips CFI	2AVEG354HO-PMW-120-EB	www.usa.lighting.philips.com		40
B	Lighting_Pendent-Delray_Lighting-Industrial_Metal-Stellar_7300	DO NOT USE		Delray Lighting Inc.	7300	http://www.delraylighting.com/		4
C	cm1090-ceiling fixture-visa lighting_16360	26W G24q-3 QUAD Quad Compact Fluorescent	78	Visa Lighting Milwaukee WI USA (800-788-VISA)	CM1090	www.visalighting.com		6
Grand total								

SUPPORTIVE DESIGN
927 AIRPARK CENTER DRIVE
NASHVILLE TENNESSEE 37217
VOICE (615) 636-3113

ALL GOD'S CHILDREN LEARNING CENTER

SITE PLAN APPROVAL

2006 JOHNSON INDUSTRIAL BOULEVARD
NASHVILLE TN 37135

Revision Schedule

No.	DESCRIPTION	DATE

Sheet Information

Date :	03-08-2016
Job Number :	15.010.00
Drawn By :	Author
Checked By :	Checker
Approved By :	Approver

Seal

THESE DOCUMENTS ARE THE PROPERTY OF SUPPORTIVE DESIGN LLC. AND SHALL NOT BE REPRODUCED WITHOUT EXPRESSED WRITTEN CONSENT OF SUPPORTIVE DESIGN LLC.

© SUPPORTIVE DESIGN LLC 2016

Sheet Description:

ELECTRICAL POWER PLAN

Sheet:

E100