FIRST TENNESSEE BANK - Nolensville
01.14108.00

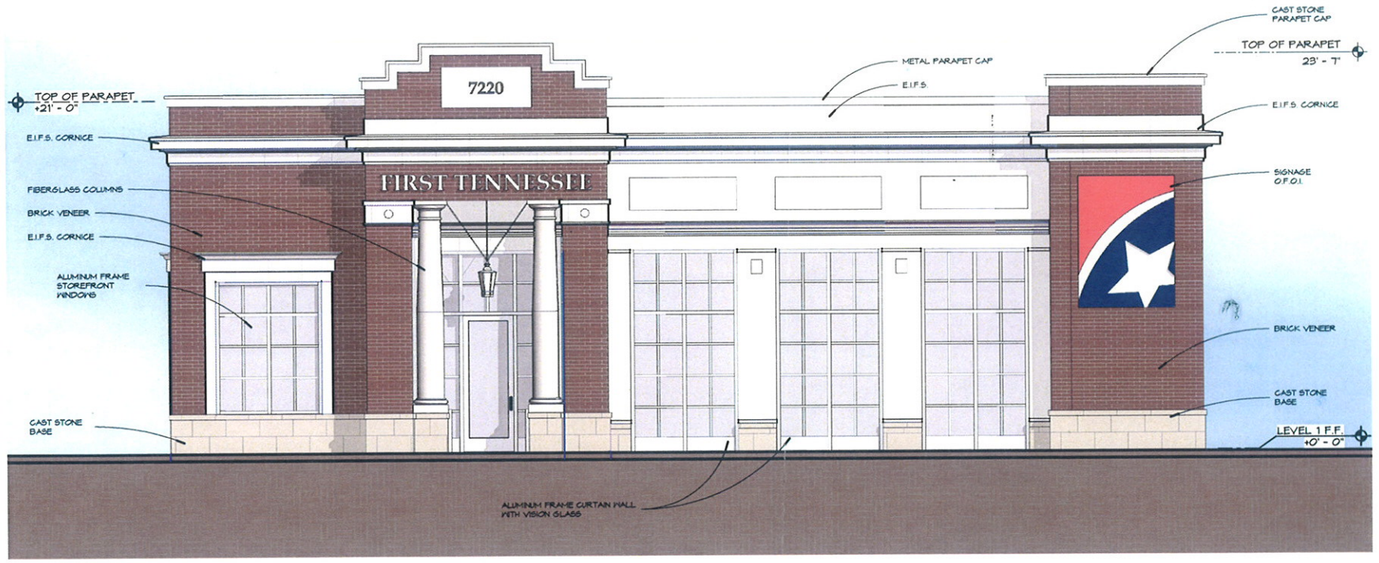

1 West Elevation Presentation
1/4" = 1'-0"

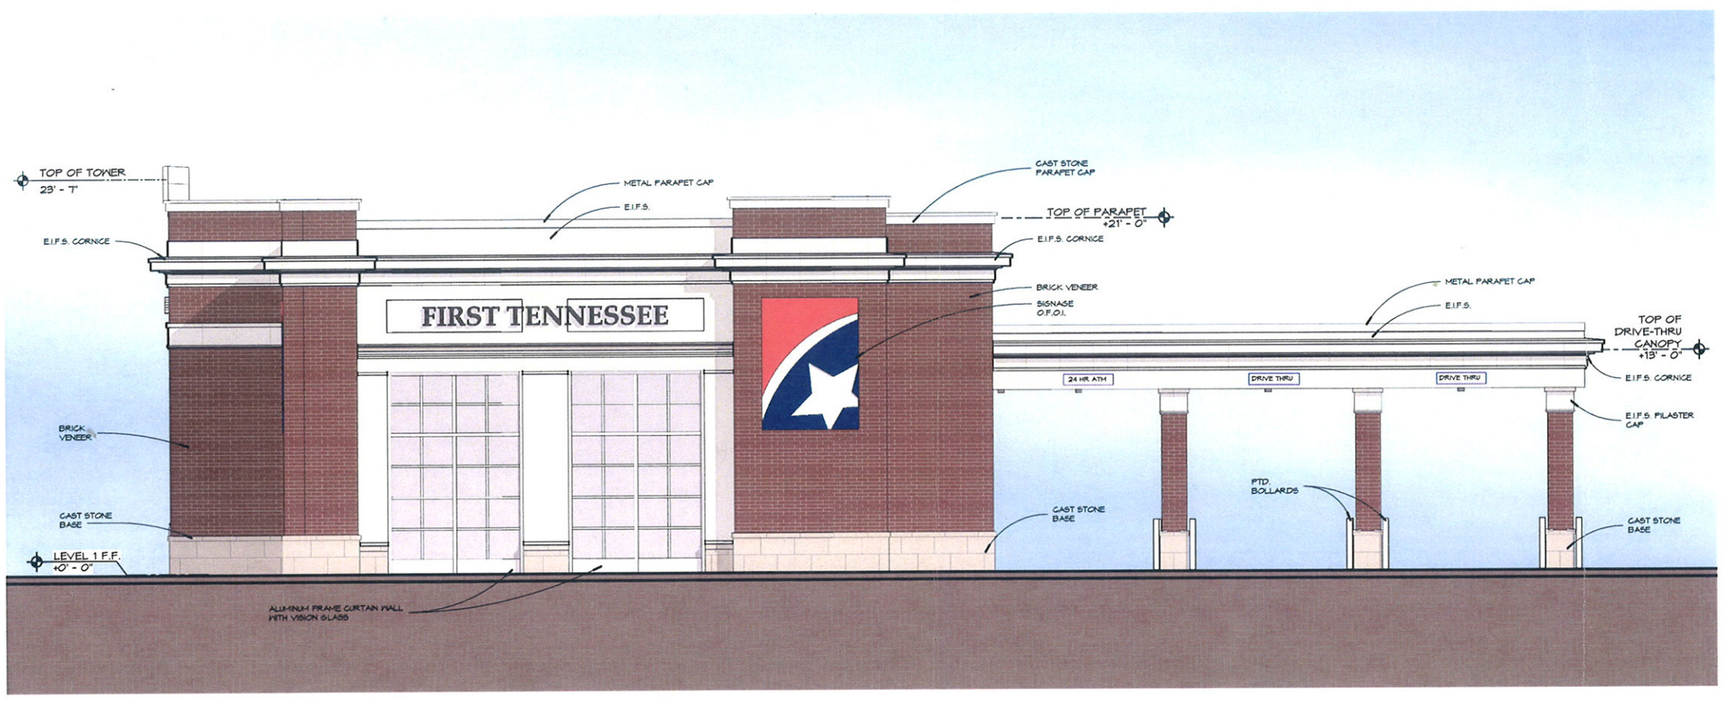

2 South Elevation Presentation
1/4" = 1'-0"

P:\Memphis\2014\011410800-FTB Nolensville\DWG\14108-FirstTNNolensville- Upgraded.rvt
12/2/2014 11:58:27 AM

LRK

Looney Ricks Kiss

Architecture Planning Interiors Research
175 Toyota Plaza, Suite 600
Memphis, Tennessee 38103
Telephone 901 521 1440
Fax 901 525 2760
E-mail info@lrk.com

Office Plan for:

First Tennessee

165 Madison Ave.

Memphis, TN 38103

Issues and Revisions

No.	Date	Issues

No.	Date	Revisions

©2011 LRK Inc.
Drawings, written material, and design concepts shall not be used or reproduced in whole or part in any form or format without prior written consent of LRK Inc. Do not scale drawings. Use given dimensions only. If not shown, verify correct dimensions with the Architect. Contractor shall check and verify all dimensions and conditions at job site.

Seal

Project Number: 01.14108.00

Project Name:

FIRST TENNESSEE BANK - Nolensville
7220 Nolensville Road
Nolensville, TN 37135

Drawing Name:

Elevations - Presentation

Drawn By: Author

Checked By: Checker

A03