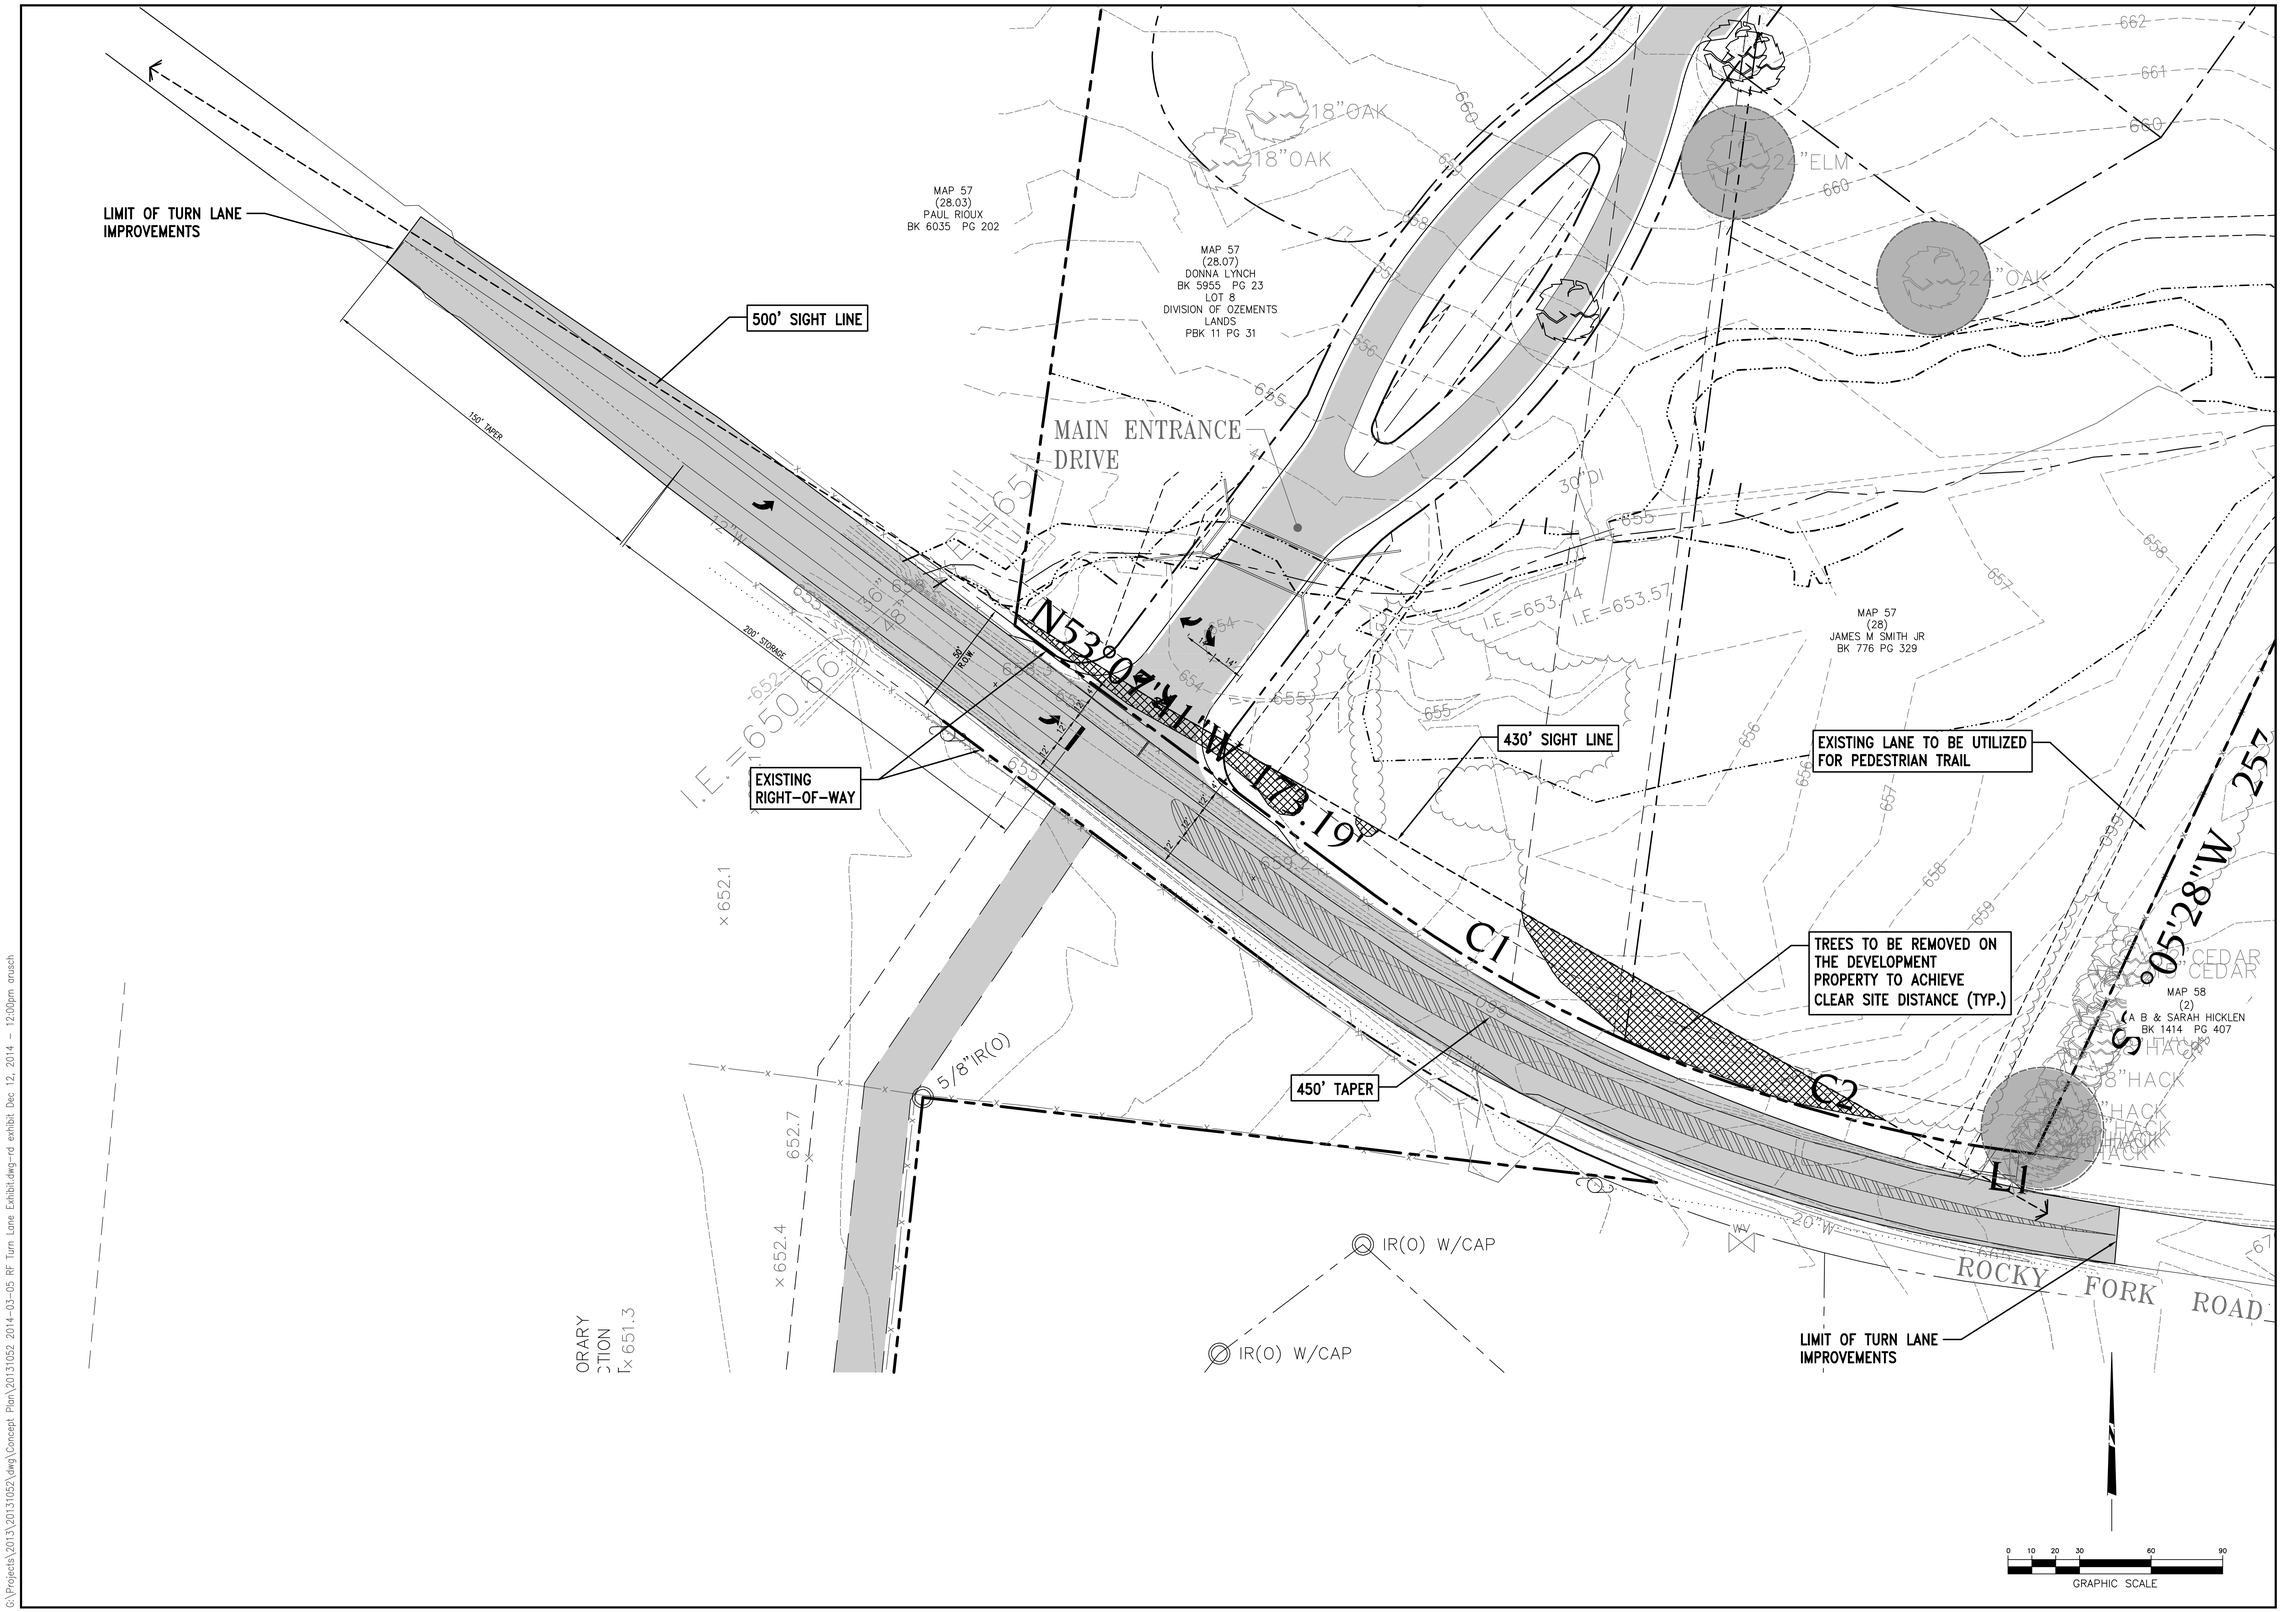

Littlejohn

1935 21st Avenue South, NASHVILLE, TENNESSEE 37212
T 615.385.4144 F 615.385.4020 www.leainc.com

Nashville | Chattanooga | Decatur | Huntsville | Knoxville | Orlando | Phoenix | Tri-Cities

BURBERRY GLEN DEVELOPMENT

TOWN OF NOLENSVILLE, TENNESSEE

CK DEVELOPMENT, LLC
112 WESTWOOD PLACE
SUITE 220
BRENTWOOD, TN 37027

DATE	REVISIONS
12.12.14	
11.04.2014	20131052

TURN LANE / SITE DISTANCE EXHIBIT

G:\Projects\2013\20131052\dwg\Concept Plan\20131052 2014-03-05 RF Turn Lane Exhibit.dwg-rd exhibit Dec 12, 2014 - 12:00pm drusch