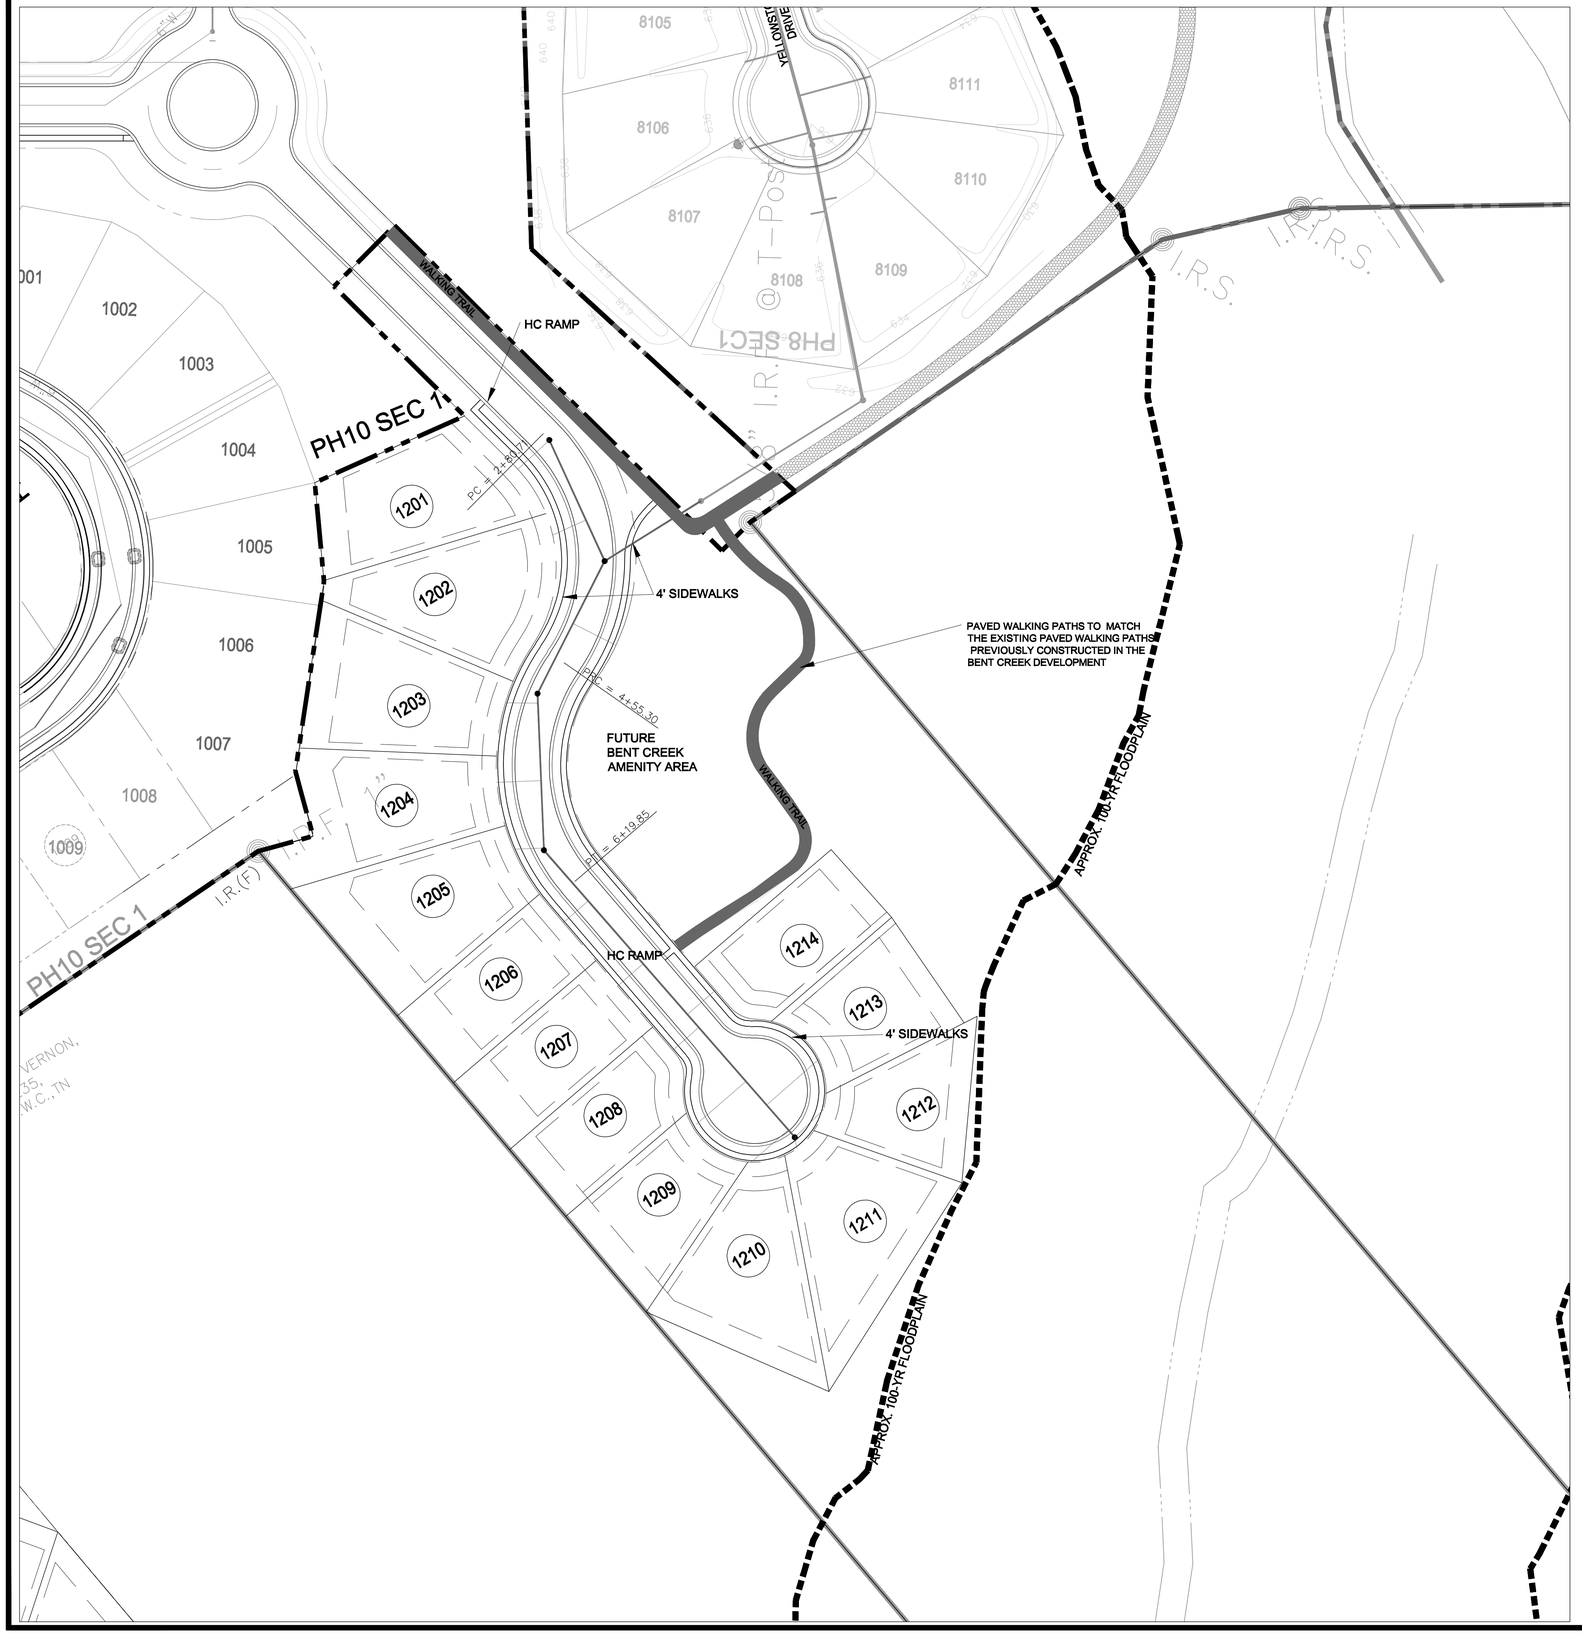

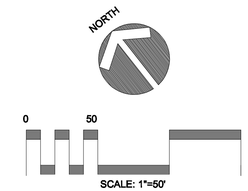

1-800-351-1111
1-615-366-1987
TENNESSEE ONE CALL
IT'S THE LAW

McNeely
Civil
Engineering

132 Lodge Hall Road
Nolensville, TN 37135

CK DEVELOPMENT, LLC
112 WESTWOOD PLACE
SUITE 220
BRENTWOOD, TN 37027

PRELIMINARY PEDESTRIAN ACCESS PLAN

PHASE 12 FINAL PUD PLANS

BENT CREEK PUD

C3.1