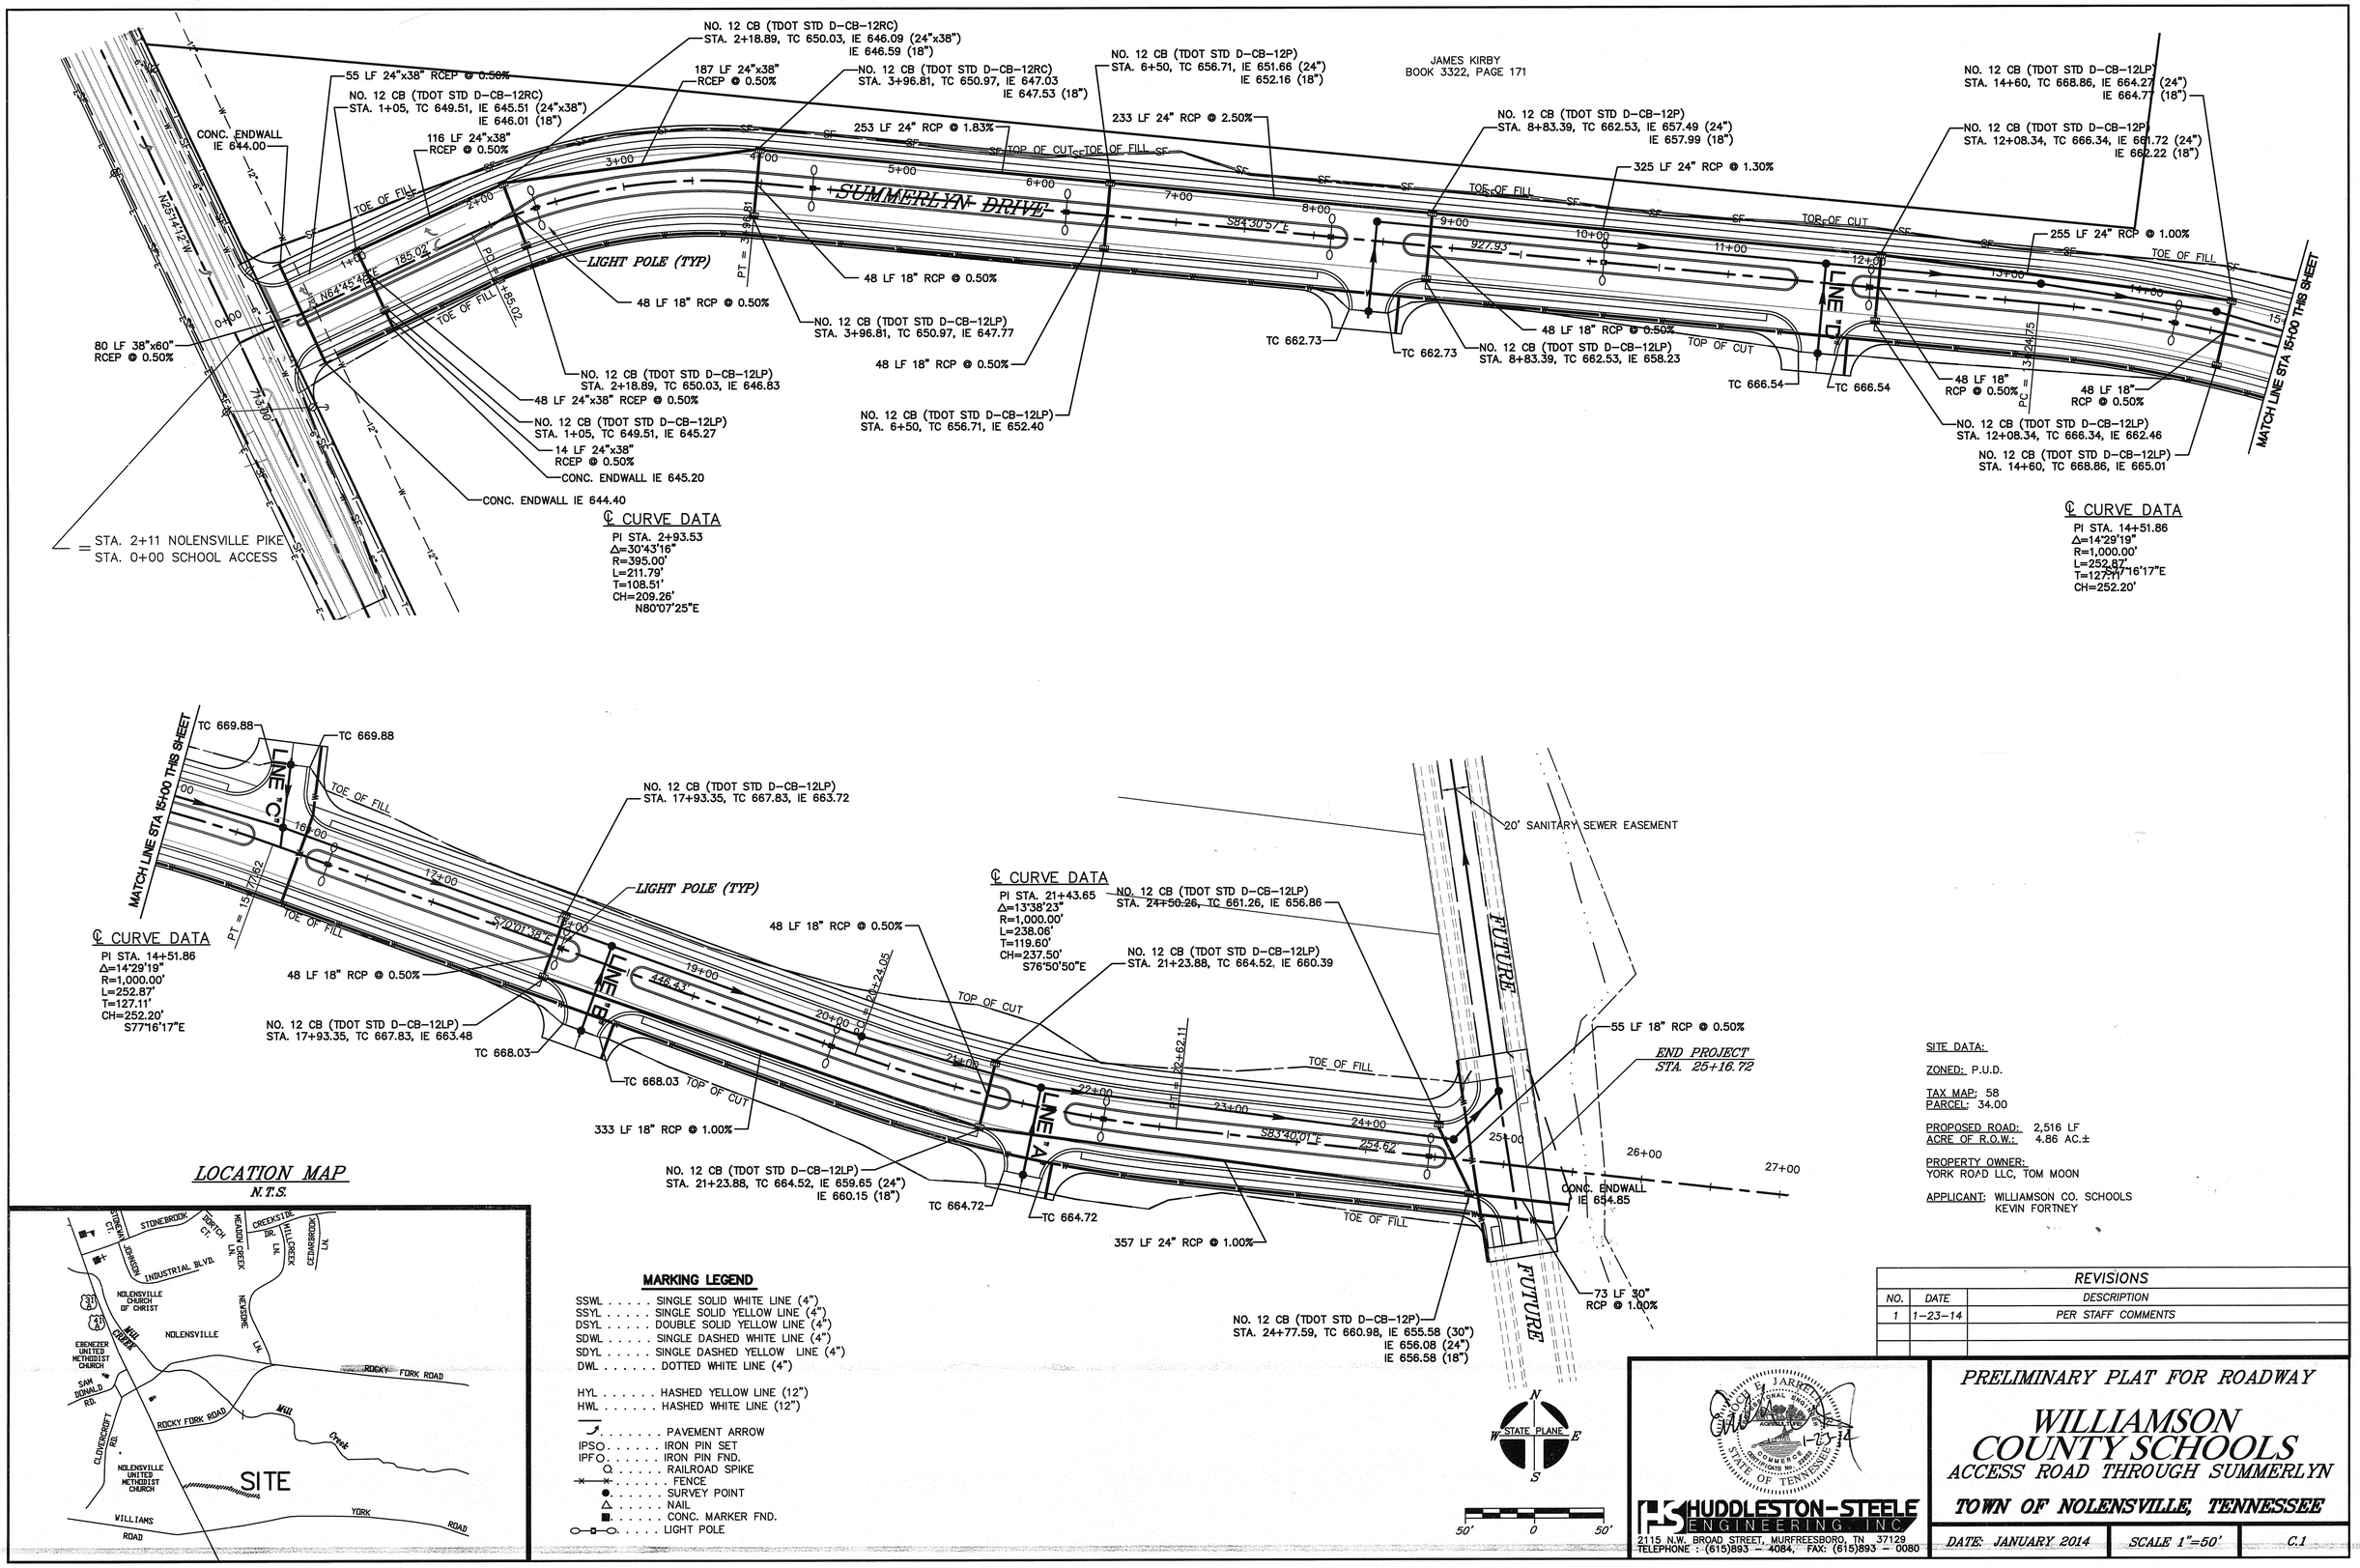

LOCATION MAP

N.T.S.

MARKING LEGEND

SSWL . . . . . SINGLE SOLID WHITE LINE (4")
SSYL . . . . . SINGLE SOLID YELLOW LINE (4")
DSYL . . . . . DOUBLE SOLID YELLOW LINE (4")
SDWL . . . . . SINGLE DASHED WHITE LINE (4")
SDYL . . . . . SINGLE DASHED YELLOW LINE (4")
DWL . . . . . DOTTED WHITE LINE (4")

HYL . . . . . HASHED YELLOW LINE (12")
HWL . . . . . HASHED WHITE LINE (12")

. . . . . PAVEMENT ARROW
IPSO. . . . . IRON PIN SET
IPFO. . . . . IRON PIN FND.
. . . . . RAILROAD SPIKE
. . . . . FENCE
. . . . . SURVEY POINT
. . . . . NAIL
. . . . . CONC. MARKER FND.
. . . . . LIGHT POLE

SITE DATA:

ZONED: P.U.D.

TAX MAP: 58
PARCEL: 34.00

PROPOSED ROAD: 2,516 LF
ACRE OF R.O.W.: 4.86 AC.±

PROPERTY OWNER:
YORK ROAD LLC, TOM MOON

APPLICANT: WILLIAMSON CO. SCHOOLS
KEVIN FORTNEY

REVISIONS		
NO.	DATE	DESCRIPTION
1	1-23-14	PER STAFF COMMENTS

HUDDLESTON-STEELE ENGINEERING, INC.
2115 N.W. BROAD STREET, MURFREESBORO, TN 37129
TELEPHONE : (615)893 - 4084, FAX: (615)893 - 0080

PRELIMINARY PLAT FOR ROADWAY

WILLIAMSON COUNTY SCHOOLS

ACCESS ROAD THROUGH SUMMERLYN

TOWN OF NOLENSVILLE, TENNESSEE

DATE: JANUARY 2014	SCALE 1"=50'	C.1

\\Cad\004\Land Projects 2004\WILLIAMSON COUNTY SCHOOL YORK RD\dwg\OVERALL SITE.dwg, PRELIM PLAT, ACAD005